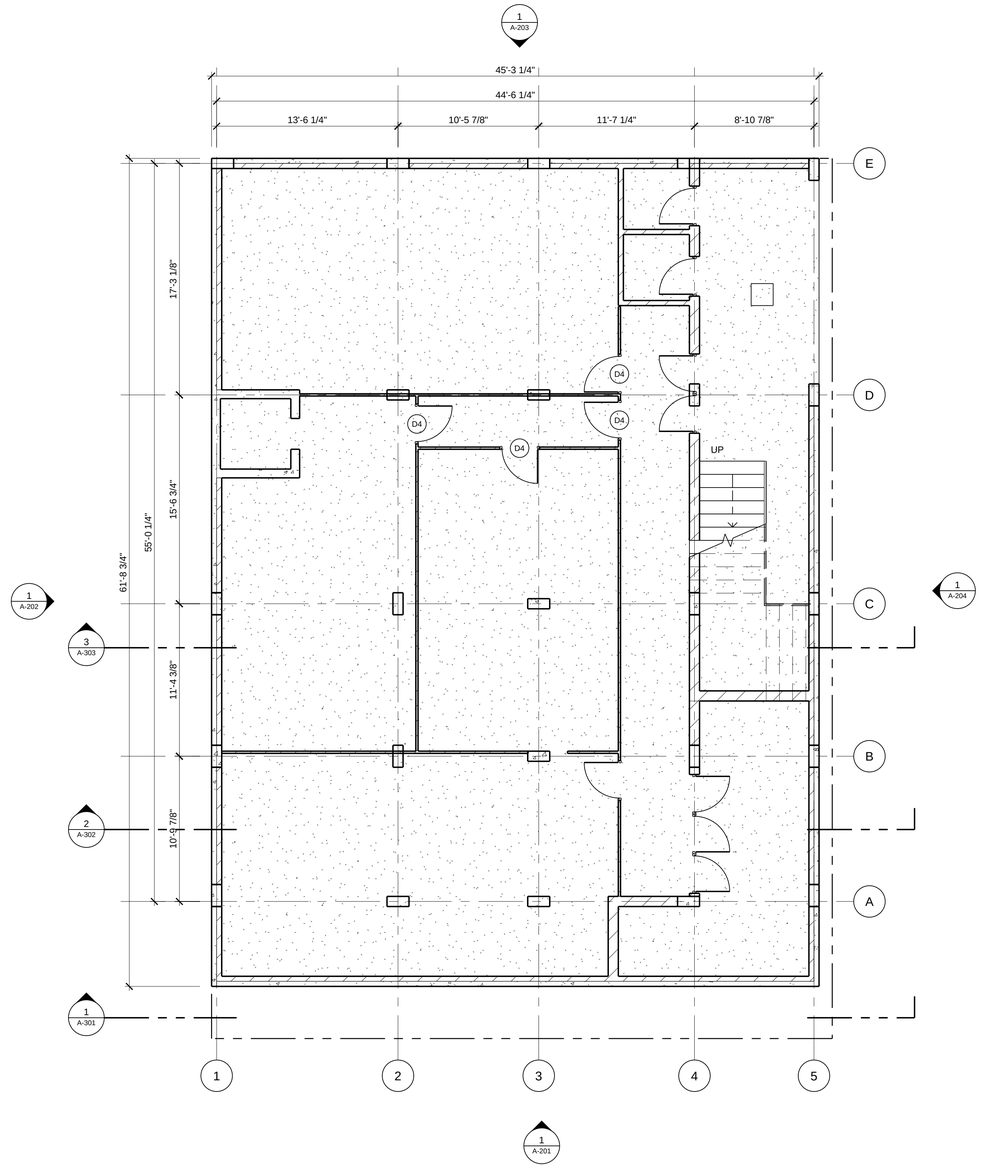


1 BASEMENT PLAN

1 / A-100

SCALE: 3/16" = 1'-0"

(source level name: Basement Lvl, EL. -2400 mm = -7'-10 1/2" relative to road level)

0 4' 8' 16'

DESIGN AND DRAWINGS

Pritam Faldesai

PROJECT

RESIDENCE

LUCKNOW, INDIA

GENERAL NOTES

1. Dimensions and levels are in feet and inches. They were converted from the metric design model (1" = 25.4 mm) and rounded to the nearest 1/8".
2. Levels are measured from road level, EL. 0'-0".
3. Floors are named in US usage (the Indian ground floor is the first floor). The source level name is noted beside each title and level marker.
4. Grid dimensions are measured between grid lines; overall dimensions are measured out-to-out of the cut walls and columns shown.
5. Section markers are shown only for the three sections included in this set.

SHEET INDEX

A-100	**BASEMENT PLAN**
A-101	FIRST FLOOR PLAN
A-102	SECOND FLOOR PLAN
A-103	THIRD FLOOR PLAN
A-104	FOURTH FLOOR / TERRACE PLAN
A-105	ROOF PLAN
A-201	FRONT ELEVATION
A-202	LEFT ELEVATION
A-203	REAR ELEVATION
A-204	RIGHT ELEVATION
A-301	BUILDING SECTION 1
A-302	BUILDING SECTION 2
A-303	BUILDING SECTION 3

PORTFOLIO DRAWING SET, NOT FOR CONSTRUCTION

SHEET TITLE


BASEMENT PLAN

SCALE

3/16" = 1'-0"

SHEET NUMBER

A-100

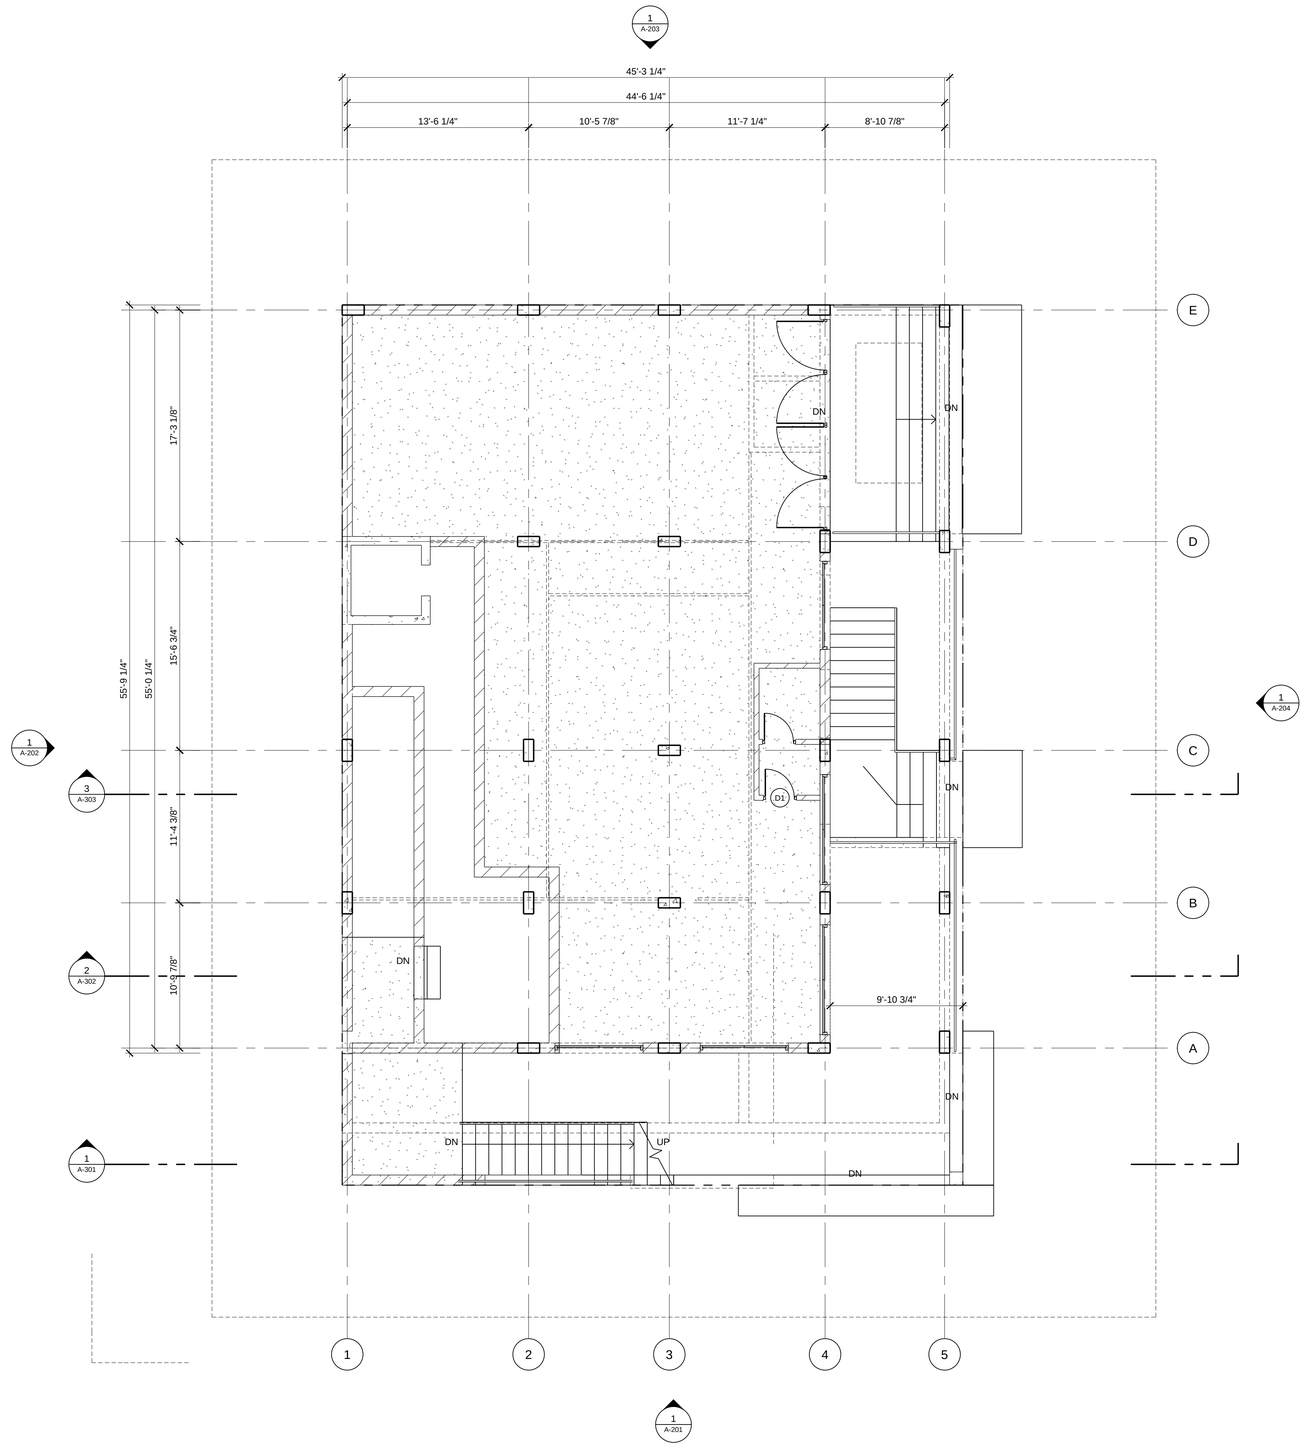

1 FIRST FLOOR PLAN

SCALE: 3/16" = 1'-0"

(source level name: Ground Floor Lvl, EL. +1200 mm = +3'-11 1/4" relative to road level)

0 4' 8' 16'

DESIGN AND DRAWINGS

Pritam Faldesai

PROJECT

RESIDENCE

LUCKNOW, INDIA

GENERAL NOTES

1. Dimensions and levels are in feet and inches. They were converted from the metric design model (1" = 25.4 mm) and rounded to the nearest 1/8".
2. Levels are measured from road level, EL. 0'-0".
3. Floors are named in US usage (the Indian ground floor is the first floor). The source level name is noted beside each title and level marker.
4. Grid dimensions are measured between grid lines; overall dimensions are measured out-to-out of the cut walls and columns shown.
5. Section markers are shown only for the three sections included in this set.

SHEET INDEX

A-100	BASEMENT PLAN
A-101	**FIRST FLOOR PLAN**
A-102	SECOND FLOOR PLAN
A-103	THIRD FLOOR PLAN
A-104	FOURTH FLOOR / TERRACE PLAN
A-105	ROOF PLAN
A-201	FRONT ELEVATION
A-202	LEFT ELEVATION
A-203	REAR ELEVATION
A-204	RIGHT ELEVATION
A-301	BUILDING SECTION 1
A-302	BUILDING SECTION 2
A-303	BUILDING SECTION 3

PORTFOLIO DRAWING SET, NOT FOR CONSTRUCTION

SHEET TITLE


FIRST FLOOR PLAN

SCALE

3/16" = 1'-0"

SHEET NUMBER

A-101

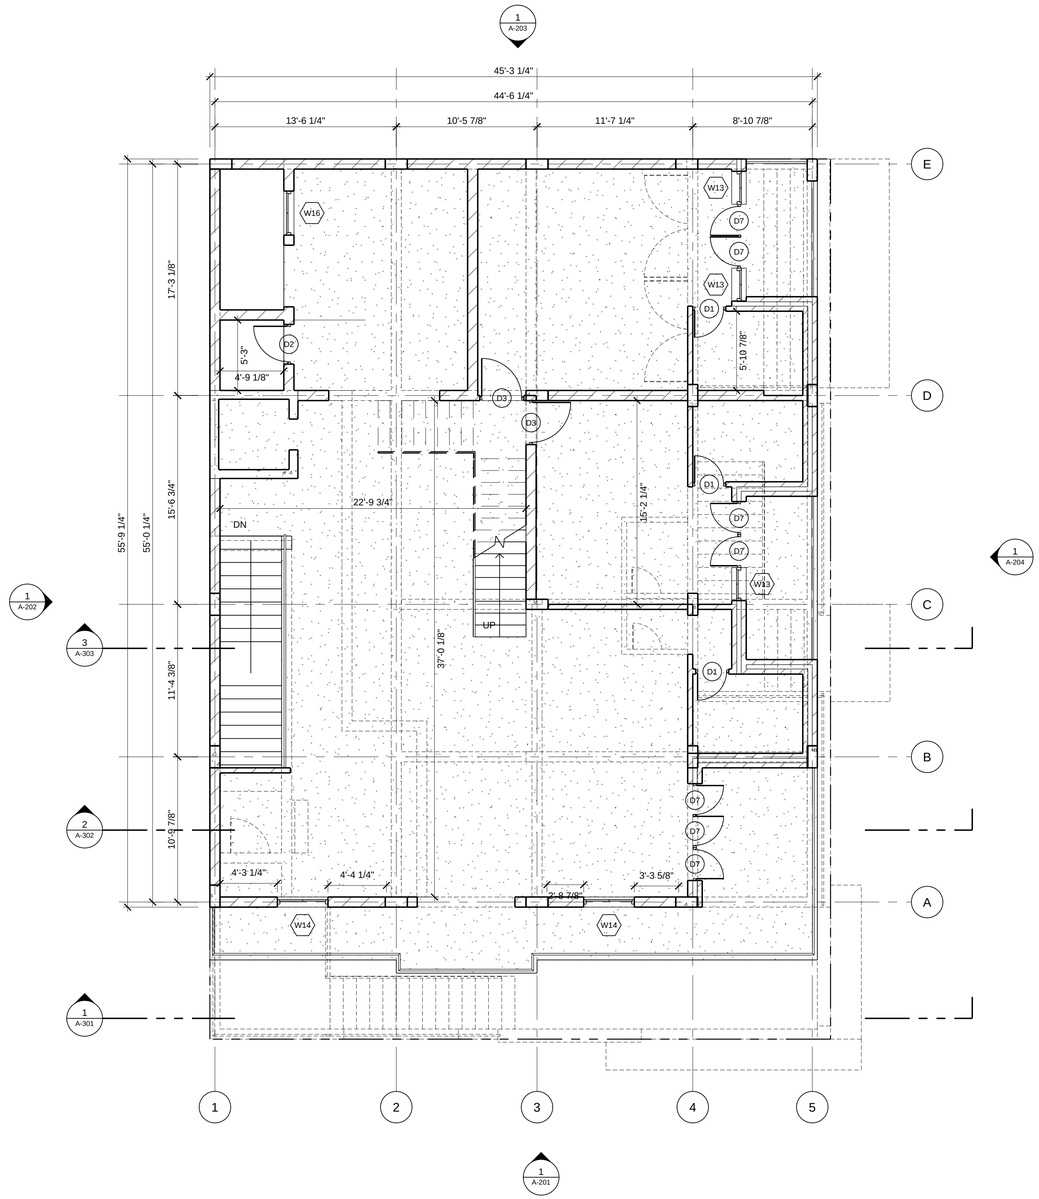

1 SECOND FLOOR PLAN

A-102

SCALE: 3/16" = 1'-0"

(source level name: First Floor Lvl, EL. +4850 mm = +15'-11" relative to road level)

0 4' 8' 16'

DESIGN AND DRAWINGS

Pritam Faldesai

PROJECT

RESIDENCE

LUCKNOW, INDIA

GENERAL NOTES

1. Dimensions and levels are in feet and inches. They were converted from the metric design model (1" = 25.4 mm) and rounded to the nearest 1/8".
2. Levels are measured from road level, EL. 0'-0".
3. Floors are named in US usage (the Indian ground floor is the first floor). The source level name is noted beside each title and level marker.
4. Grid dimensions are measured between grid lines; overall dimensions are measured out-to-out of the cut walls and columns shown.
5. Section markers are shown only for the three sections included in this set.

SHEET INDEX

A-100	BASEMENT PLAN
A-101	FIRST FLOOR PLAN
A-102	**SECOND FLOOR PLAN**
A-103	THIRD FLOOR PLAN
A-104	FOURTH FLOOR / TERRACE PLAN
A-105	ROOF PLAN
A-201	FRONT ELEVATION
A-202	LEFT ELEVATION
A-203	REAR ELEVATION
A-204	RIGHT ELEVATION
A-301	BUILDING SECTION 1
A-302	BUILDING SECTION 2
A-303	BUILDING SECTION 3

PORTFOLIO DRAWING SET, NOT FOR CONSTRUCTION

SHEET TITLE


SECOND FLOOR PLAN

SCALE

3/16" = 1'-0"

SHEET NUMBER

A-102

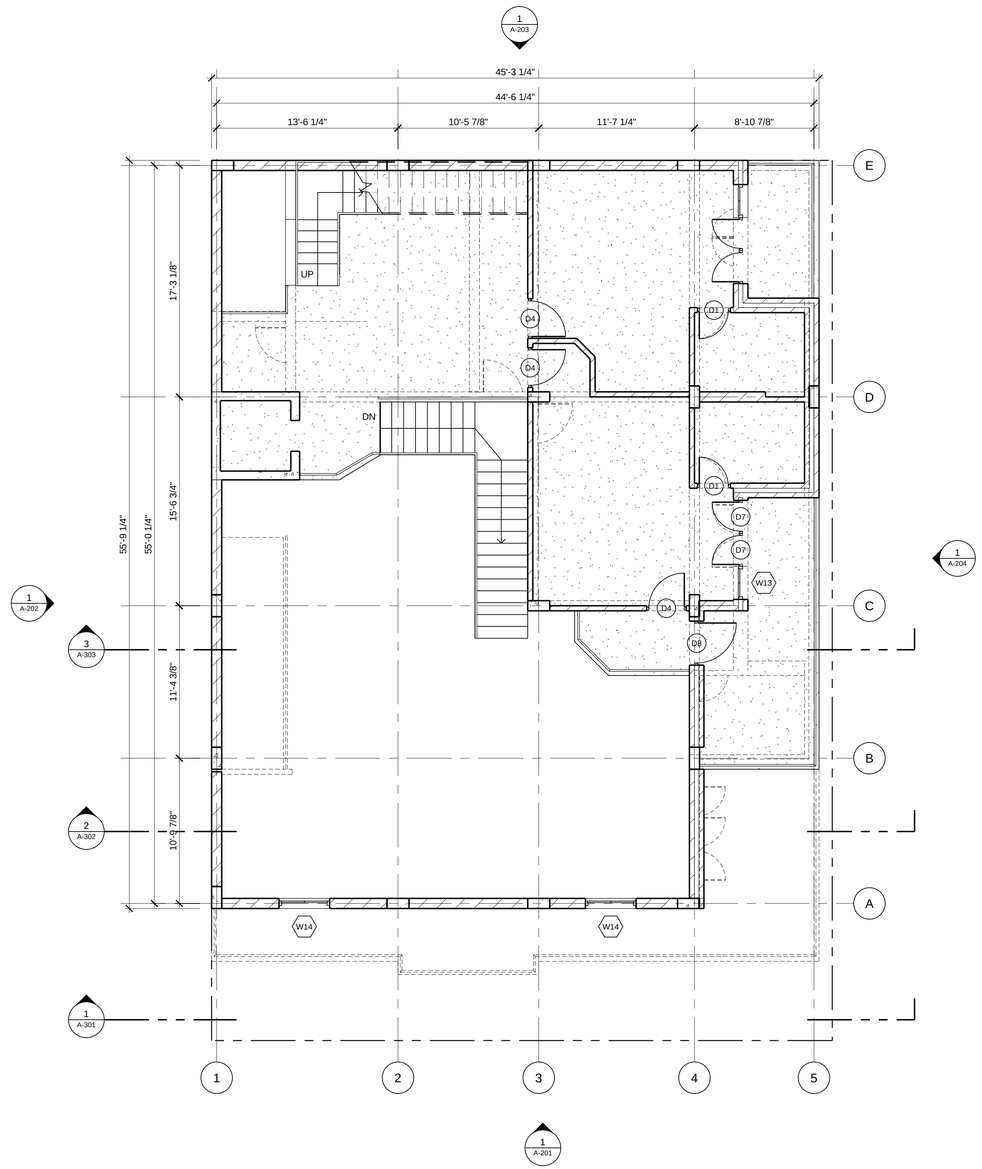

1 A-103 THIRD FLOOR PLAN

SCALE: 3/16" = 1'-0"

(source level name: Second Floor Lvl, EL. +8300 mm = +27'-2 3/4" relative to road level)

0 4' 8' 16'

DESIGN AND DRAWINGS

Pritam Faldesai

PROJECT

RESIDENCE

LUCKNOW, INDIA

GENERAL NOTES

1. Dimensions and levels are in feet and inches. They were converted from the metric design model (1" = 25.4 mm) and rounded to the nearest 1/8".
2. Levels are measured from road level, EL. 0'-0".
3. Floors are named in US usage (the Indian ground floor is the first floor). The source level name is noted beside each title and level marker.
4. Grid dimensions are measured between grid lines; overall dimensions are measured out-to-out of the cut walls and columns shown.
5. Section markers are shown only for the three sections included in this set.

SHEET INDEX

A-100	BASEMENT PLAN
A-101	FIRST FLOOR PLAN
A-102	SECOND FLOOR PLAN
A-103	**THIRD FLOOR PLAN**
A-104	FOURTH FLOOR / TERRACE PLAN
A-105	ROOF PLAN
A-201	FRONT ELEVATION
A-202	LEFT ELEVATION
A-203	REAR ELEVATION
A-204	RIGHT ELEVATION
A-301	BUILDING SECTION 1
A-302	BUILDING SECTION 2
A-303	BUILDING SECTION 3

PORTFOLIO DRAWING SET, NOT FOR CONSTRUCTION

SHEET TITLE


THIRD FLOOR PLAN

SCALE

3/16" = 1'-0"

SHEET NUMBER

A-103

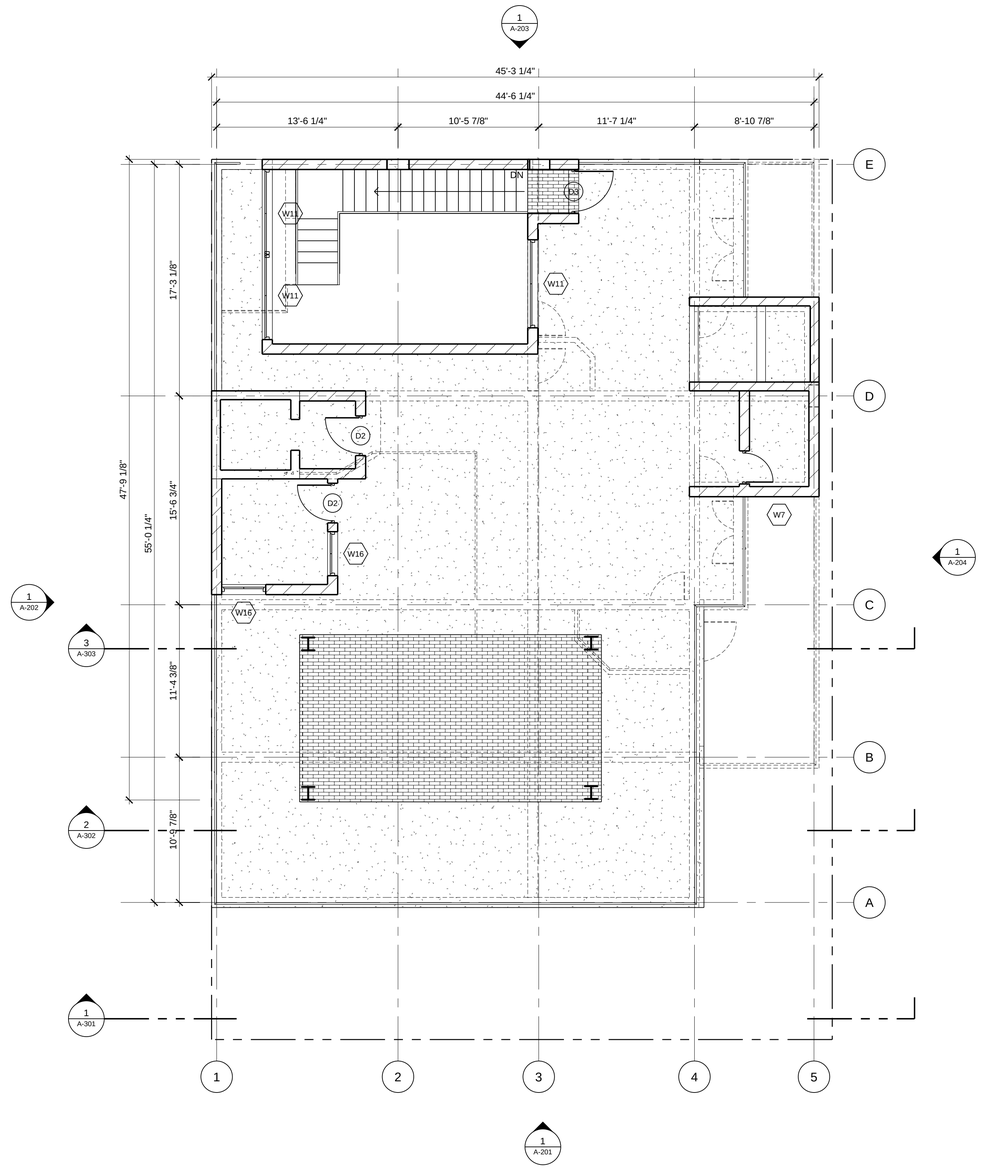

1 A-104 **FOURTH FLOOR / TERRACE PLAN**

SCALE: 3/16" = 1'-0"

(source level name: Third Floor / Terrace Lvl, EL. +11750 mm = +38'-6 5/8" relative to road level)

0 4' 8' 16'

DESIGN AND DRAWINGS

Pritam Faldesai

PROJECT

RESIDENCE

LUCKNOW, INDIA

GENERAL NOTES

1. Dimensions and levels are in feet and inches. They were converted from the metric design model (1" = 25.4 mm) and rounded to the nearest 1/8".
2. Levels are measured from road level, EL. 0'-0".
3. Floors are named in US usage (the Indian ground floor is the first floor). The source level name is noted beside each title and level marker.
4. Grid dimensions are measured between grid lines; overall dimensions are measured out-to-out of the cut walls and columns shown.
5. Section markers are shown only for the three sections included in this set.

SHEET INDEX

A-100	BASEMENT PLAN
A-101	FIRST FLOOR PLAN
A-102	SECOND FLOOR PLAN
A-103	THIRD FLOOR PLAN
A-104	**FOURTH FLOOR / TERRACE PLAN**
A-105	ROOF PLAN
A-201	FRONT ELEVATION
A-202	LEFT ELEVATION
A-203	REAR ELEVATION
A-204	RIGHT ELEVATION
A-301	BUILDING SECTION 1
A-302	BUILDING SECTION 2
A-303	BUILDING SECTION 3

PORTFOLIO DRAWING SET, NOT FOR CONSTRUCTION

SHEET TITLE


FOURTH FLOOR / TERRACE PLAN

SCALE

3/16" = 1'-0"

SHEET NUMBER

A-104

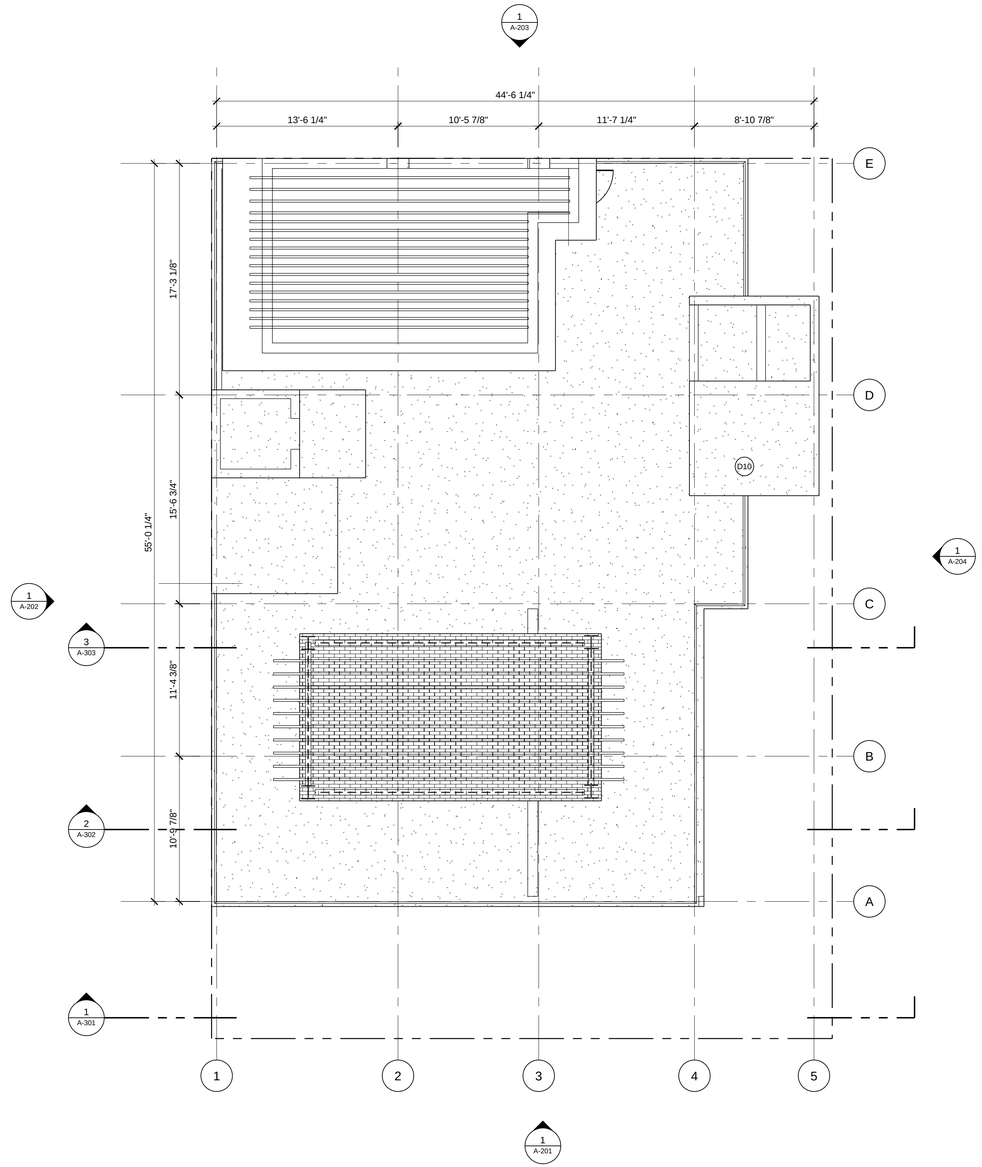

1 A-105 **ROOF PLAN**

SCALE: 3/16" = 1'-0"

(source level name: Roof / Terrace Lvl, EL. +14750 mm = +48'-4 3/4" relative to road level)

0 4' 8' 16'

DESIGN AND DRAWINGS

Pritam Faldesai

PROJECT

RESIDENCE

LUCKNOW, INDIA

GENERAL NOTES

1. Dimensions and levels are in feet and inches. They were converted from the metric design model (1" = 25.4 mm) and rounded to the nearest 1/8".
2. Levels are measured from road level, EL. 0'-0".
3. Floors are named in US usage (the Indian ground floor is the first floor). The source level name is noted beside each title and level marker.
4. Grid dimensions are measured between grid lines; overall dimensions are measured out-to-out of the cut walls and columns shown.
5. Section markers are shown only for the three sections included in this set.

SHEET INDEX

A-100	BASEMENT PLAN
A-101	FIRST FLOOR PLAN
A-102	SECOND FLOOR PLAN
A-103	THIRD FLOOR PLAN
A-104	FOURTH FLOOR / TERRACE PLAN
A-105	**ROOF PLAN**
A-201	FRONT ELEVATION
A-202	LEFT ELEVATION
A-203	REAR ELEVATION
A-204	RIGHT ELEVATION
A-301	BUILDING SECTION 1
A-302	BUILDING SECTION 2
A-303	BUILDING SECTION 3

PORTFOLIO DRAWING SET, NOT FOR CONSTRUCTION

SHEET TITLE


ROOF PLAN

SCALE

3/16" = 1'-0"

SHEET NUMBER

A-105

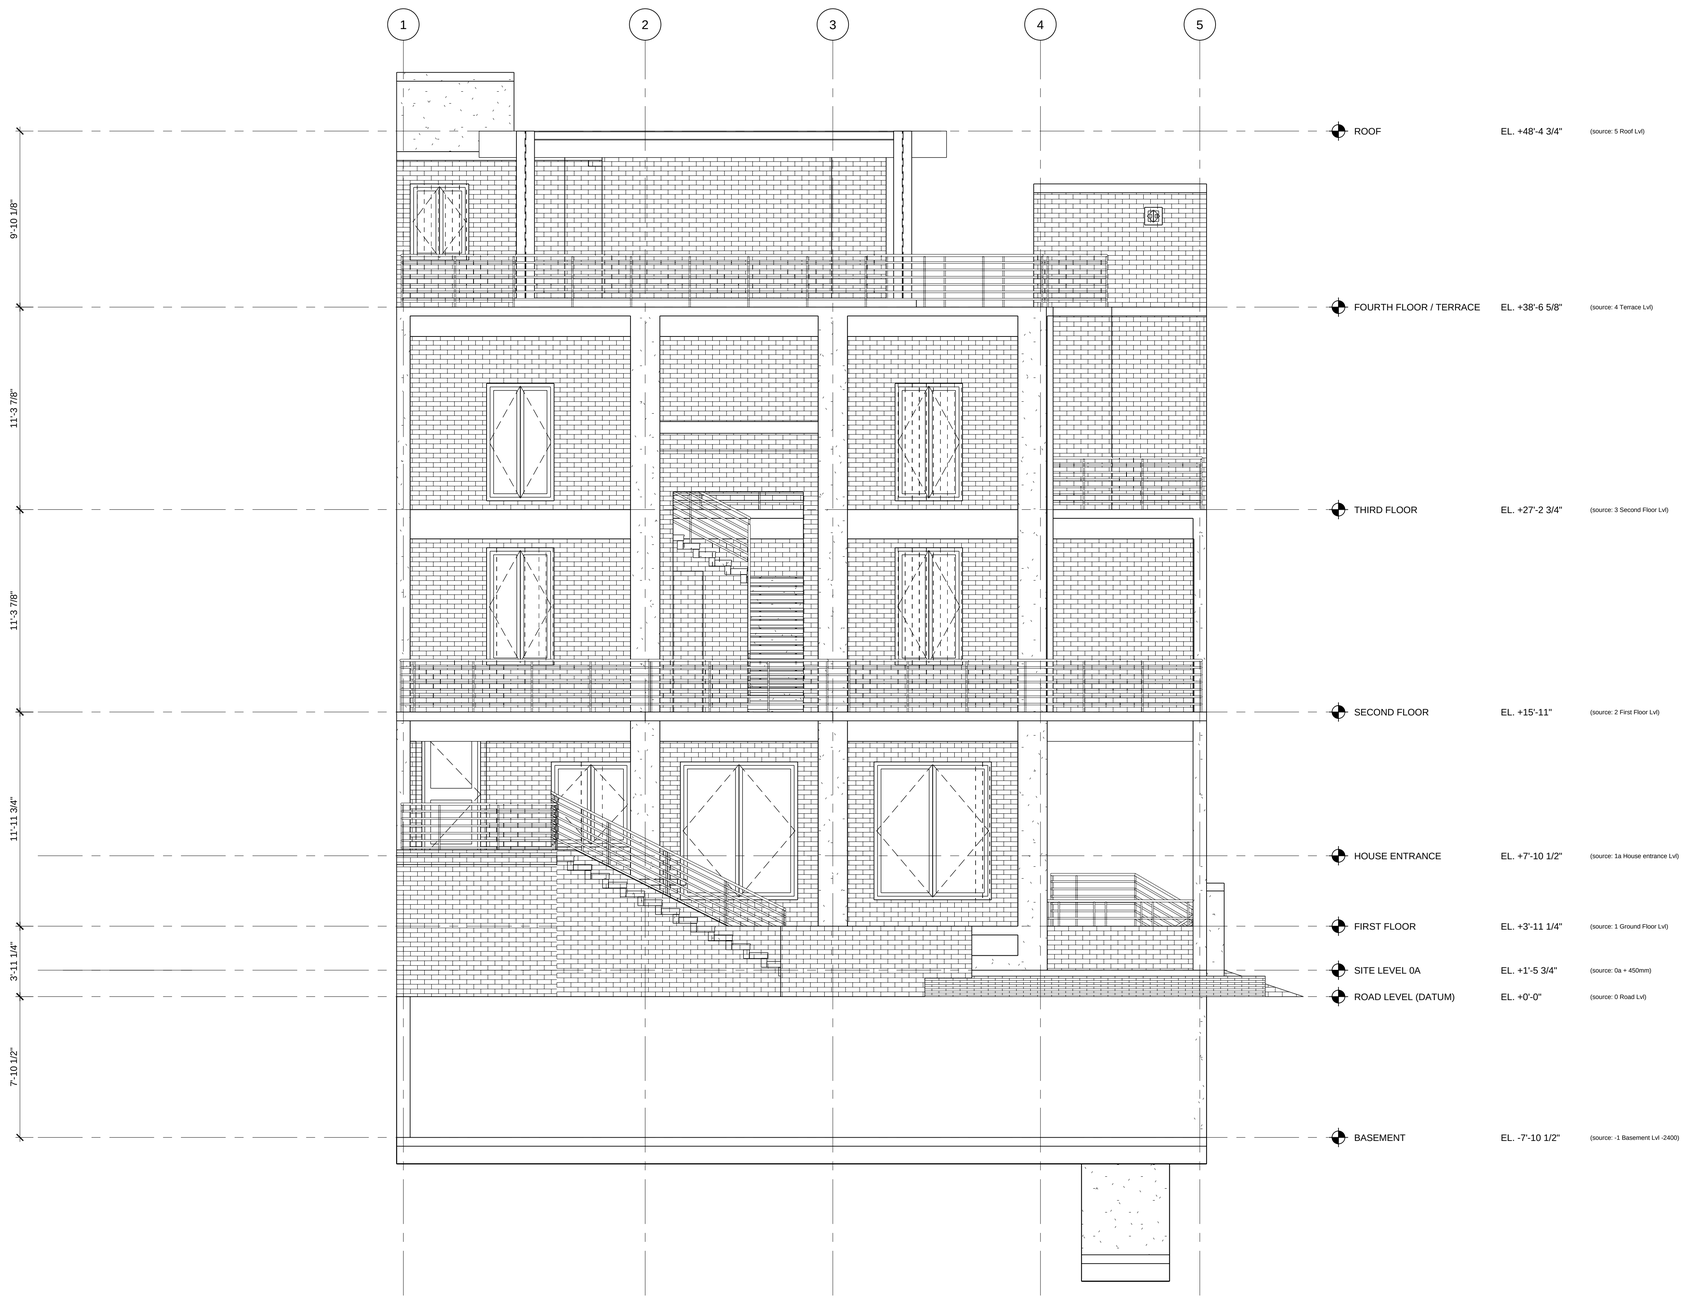

1
A-201

FRONT ELEVATION

SCALE: 1/4" = 1'-0"

(source view name: Front)

0 4' 8' 16'

DESIGN AND DRAWINGS

Pritam Faldesai

PROJECT

RESIDENCE

LUCKNOW, INDIA

GENERAL NOTES

1. Dimensions and levels are in feet and inches. They were converted from the metric design model (1" = 25.4 mm) and rounded to the nearest 1/8".
2. Levels are measured from road level, EL. 0'-0".
3. Floors are named in US usage (the Indian ground floor is the first floor). The source level name is noted beside each title and level marker.
4. Grid dimensions are measured between grid lines; overall dimensions are measured out-to-out of the cut walls and columns shown.
5. Section markers are shown only for the three sections included in this set.

SHEET INDEX

A-100	BASEMENT PLAN
A-101	FIRST FLOOR PLAN
A-102	SECOND FLOOR PLAN
A-103	THIRD FLOOR PLAN
A-104	FOURTH FLOOR / TERRACE PLAN
A-105	ROOF PLAN
A-201	**FRONT ELEVATION**
A-202	LEFT ELEVATION
A-203	REAR ELEVATION
A-204	RIGHT ELEVATION
A-301	BUILDING SECTION 1
A-302	BUILDING SECTION 2
A-303	BUILDING SECTION 3

PORTFOLIO DRAWING SET, NOT FOR CONSTRUCTION

SHEET TITLE


FRONT ELEVATION

SCALE

1/4" = 1'-0"

SHEET NUMBER

A-201

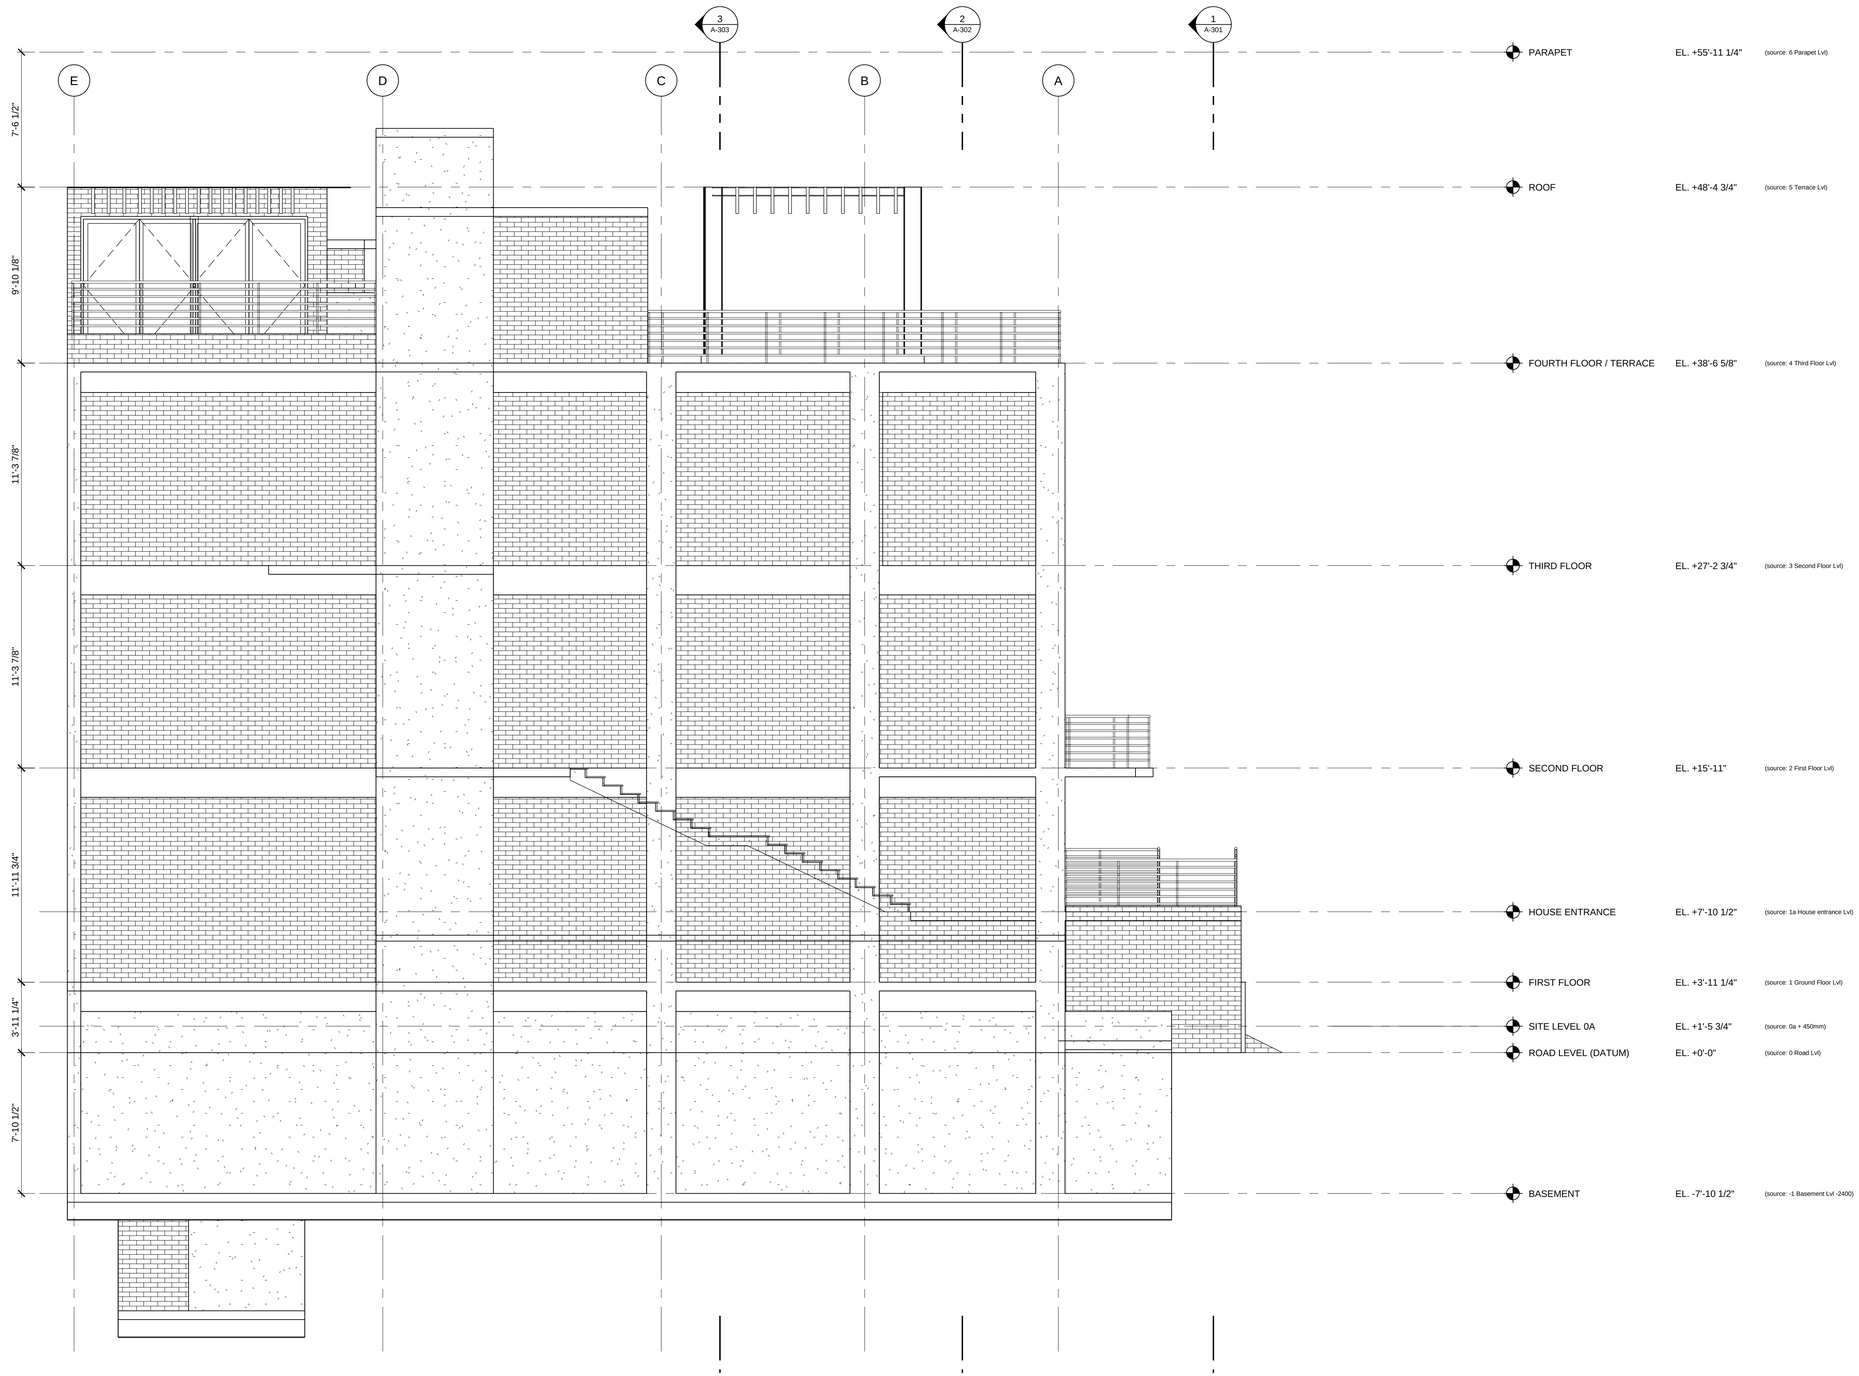

1
A-202

LEFT ELEVATION

SCALE: 1/4" = 1'-0"

(source view name: Left)

0 4' 8' 16'

DESIGN AND DRAWINGS

Pritam Faldesai

PROJECT

RESIDENCE

LUCKNOW, INDIA

GENERAL NOTES

1. Dimensions and levels are in feet and inches. They were converted from the metric design model (1" = 25.4 mm) and rounded to the nearest 1/8".
2. Levels are measured from road level, EL. 0'-0".
3. Floors are named in US usage (the Indian ground floor is the first floor). The source level name is noted beside each title and level marker.
4. Grid dimensions are measured between grid lines; overall dimensions are measured out-to-out of the cut walls and columns shown.
5. Section markers are shown only for the three sections included in this set.

SHEET INDEX

A-100	BASEMENT PLAN
A-101	FIRST FLOOR PLAN
A-102	SECOND FLOOR PLAN
A-103	THIRD FLOOR PLAN
A-104	FOURTH FLOOR / TERRACE PLAN
A-105	ROOF PLAN
A-201	FRONT ELEVATION
A-202	**LEFT ELEVATION**
A-203	REAR ELEVATION
A-204	RIGHT ELEVATION
A-301	BUILDING SECTION 1
A-302	BUILDING SECTION 2
A-303	BUILDING SECTION 3

PORTFOLIO DRAWING SET, NOT FOR CONSTRUCTION

SHEET TITLE


LEFT ELEVATION

SCALE

1/4" = 1'-0"

SHEET NUMBER

A-202

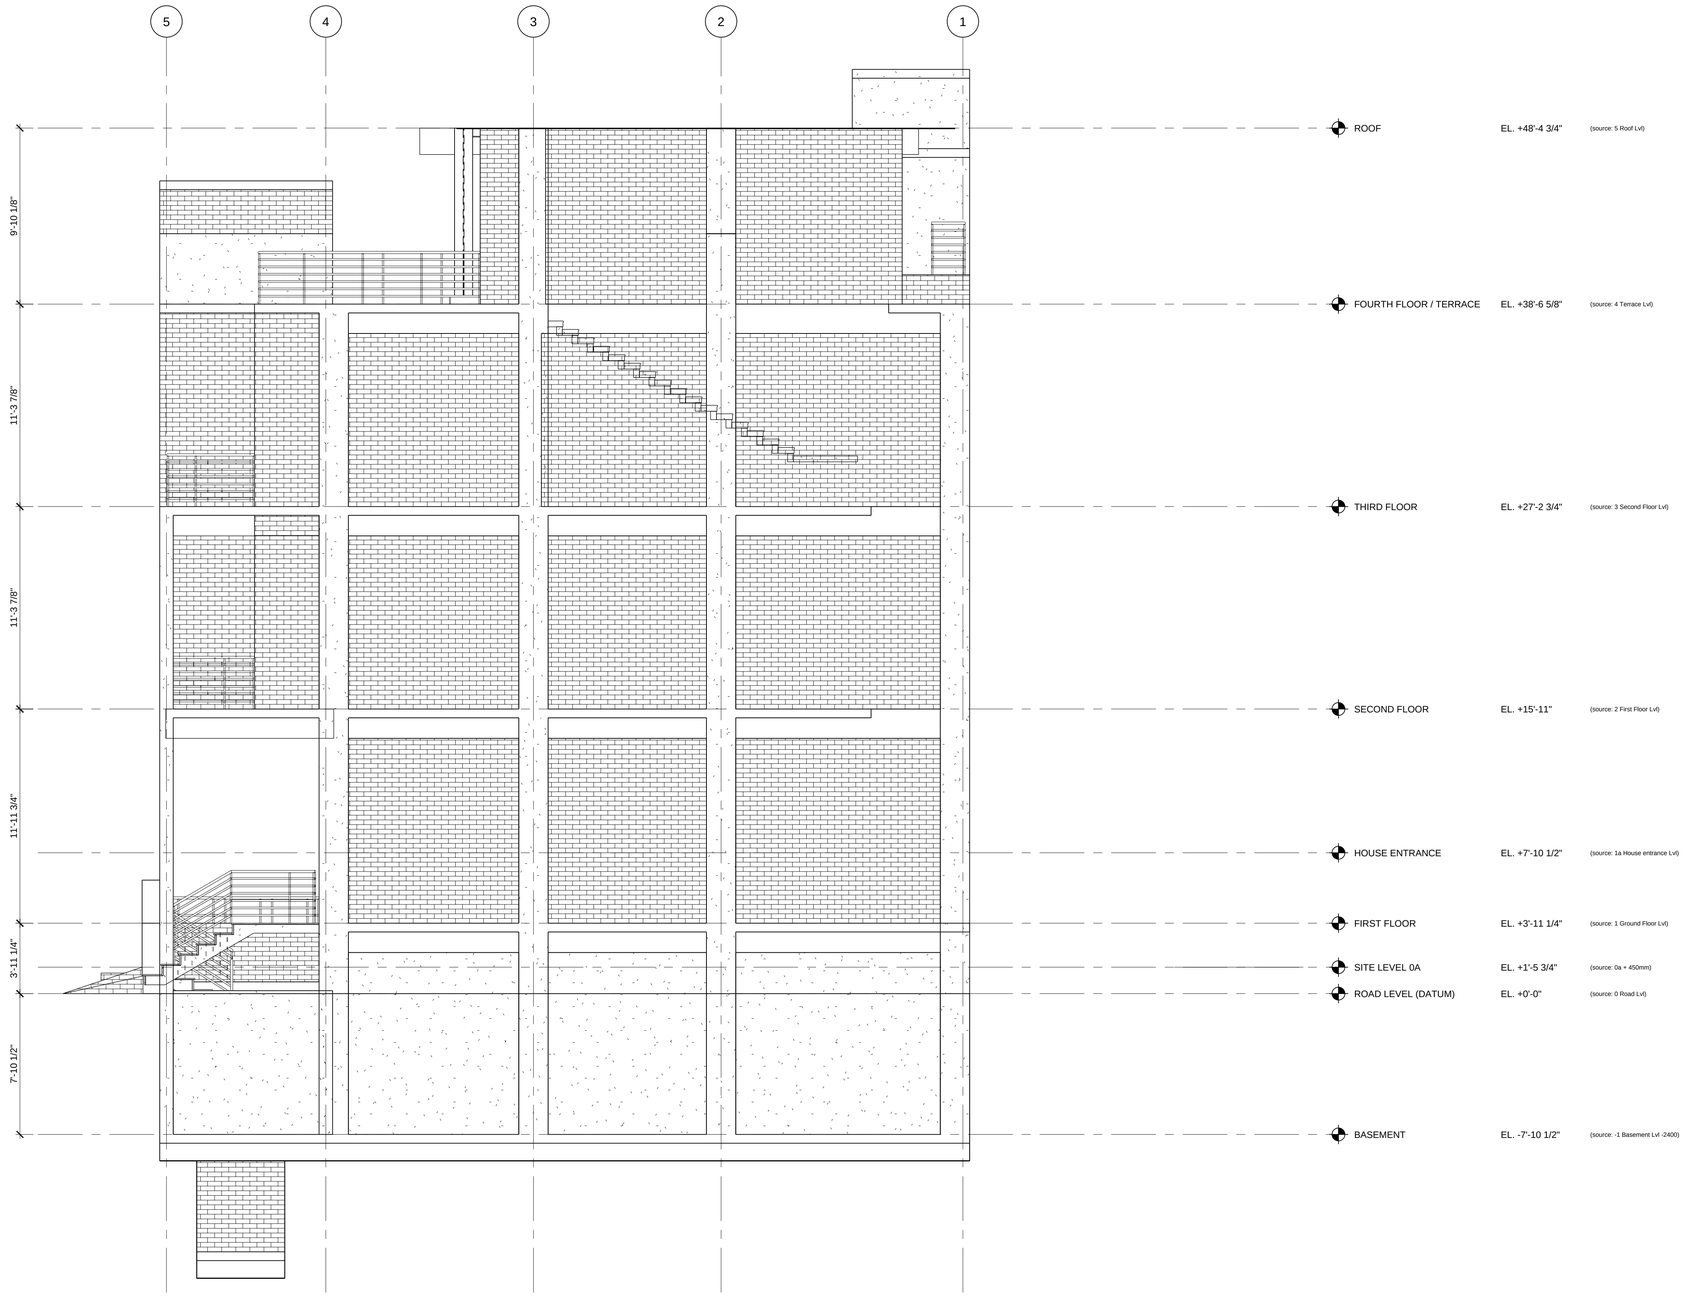

1
A-203

REAR ELEVATION

SCALE: 1/4" = 1'-0"

(source view name: Rear)

0 4' 8' 16'

DESIGN AND DRAWINGS

Pritam Faldesai

PROJECT

RESIDENCE

LUCKNOW, INDIA

GENERAL NOTES

1. Dimensions and levels are in feet and inches. They were converted from the metric design model (1" = 25.4 mm) and rounded to the nearest 1/8".
2. Levels are measured from road level, EL. 0'-0".
3. Floors are named in US usage (the Indian ground floor is the first floor). The source level name is noted beside each title and level marker.
4. Grid dimensions are measured between grid lines; overall dimensions are measured out-to-out of the cut walls and columns shown.
5. Section markers are shown only for the three sections included in this set.

SHEET INDEX

A-100	BASEMENT PLAN
A-101	FIRST FLOOR PLAN
A-102	SECOND FLOOR PLAN
A-103	THIRD FLOOR PLAN
A-104	FOURTH FLOOR / TERRACE PLAN
A-105	ROOF PLAN
A-201	FRONT ELEVATION
A-202	LEFT ELEVATION
A-203	**REAR ELEVATION**
A-204	RIGHT ELEVATION
A-301	BUILDING SECTION 1
A-302	BUILDING SECTION 2
A-303	BUILDING SECTION 3

PORTFOLIO DRAWING SET, NOT FOR CONSTRUCTION

SHEET TITLE


REAR ELEVATION

SCALE

1/4" = 1'-0"

SHEET NUMBER

A-203

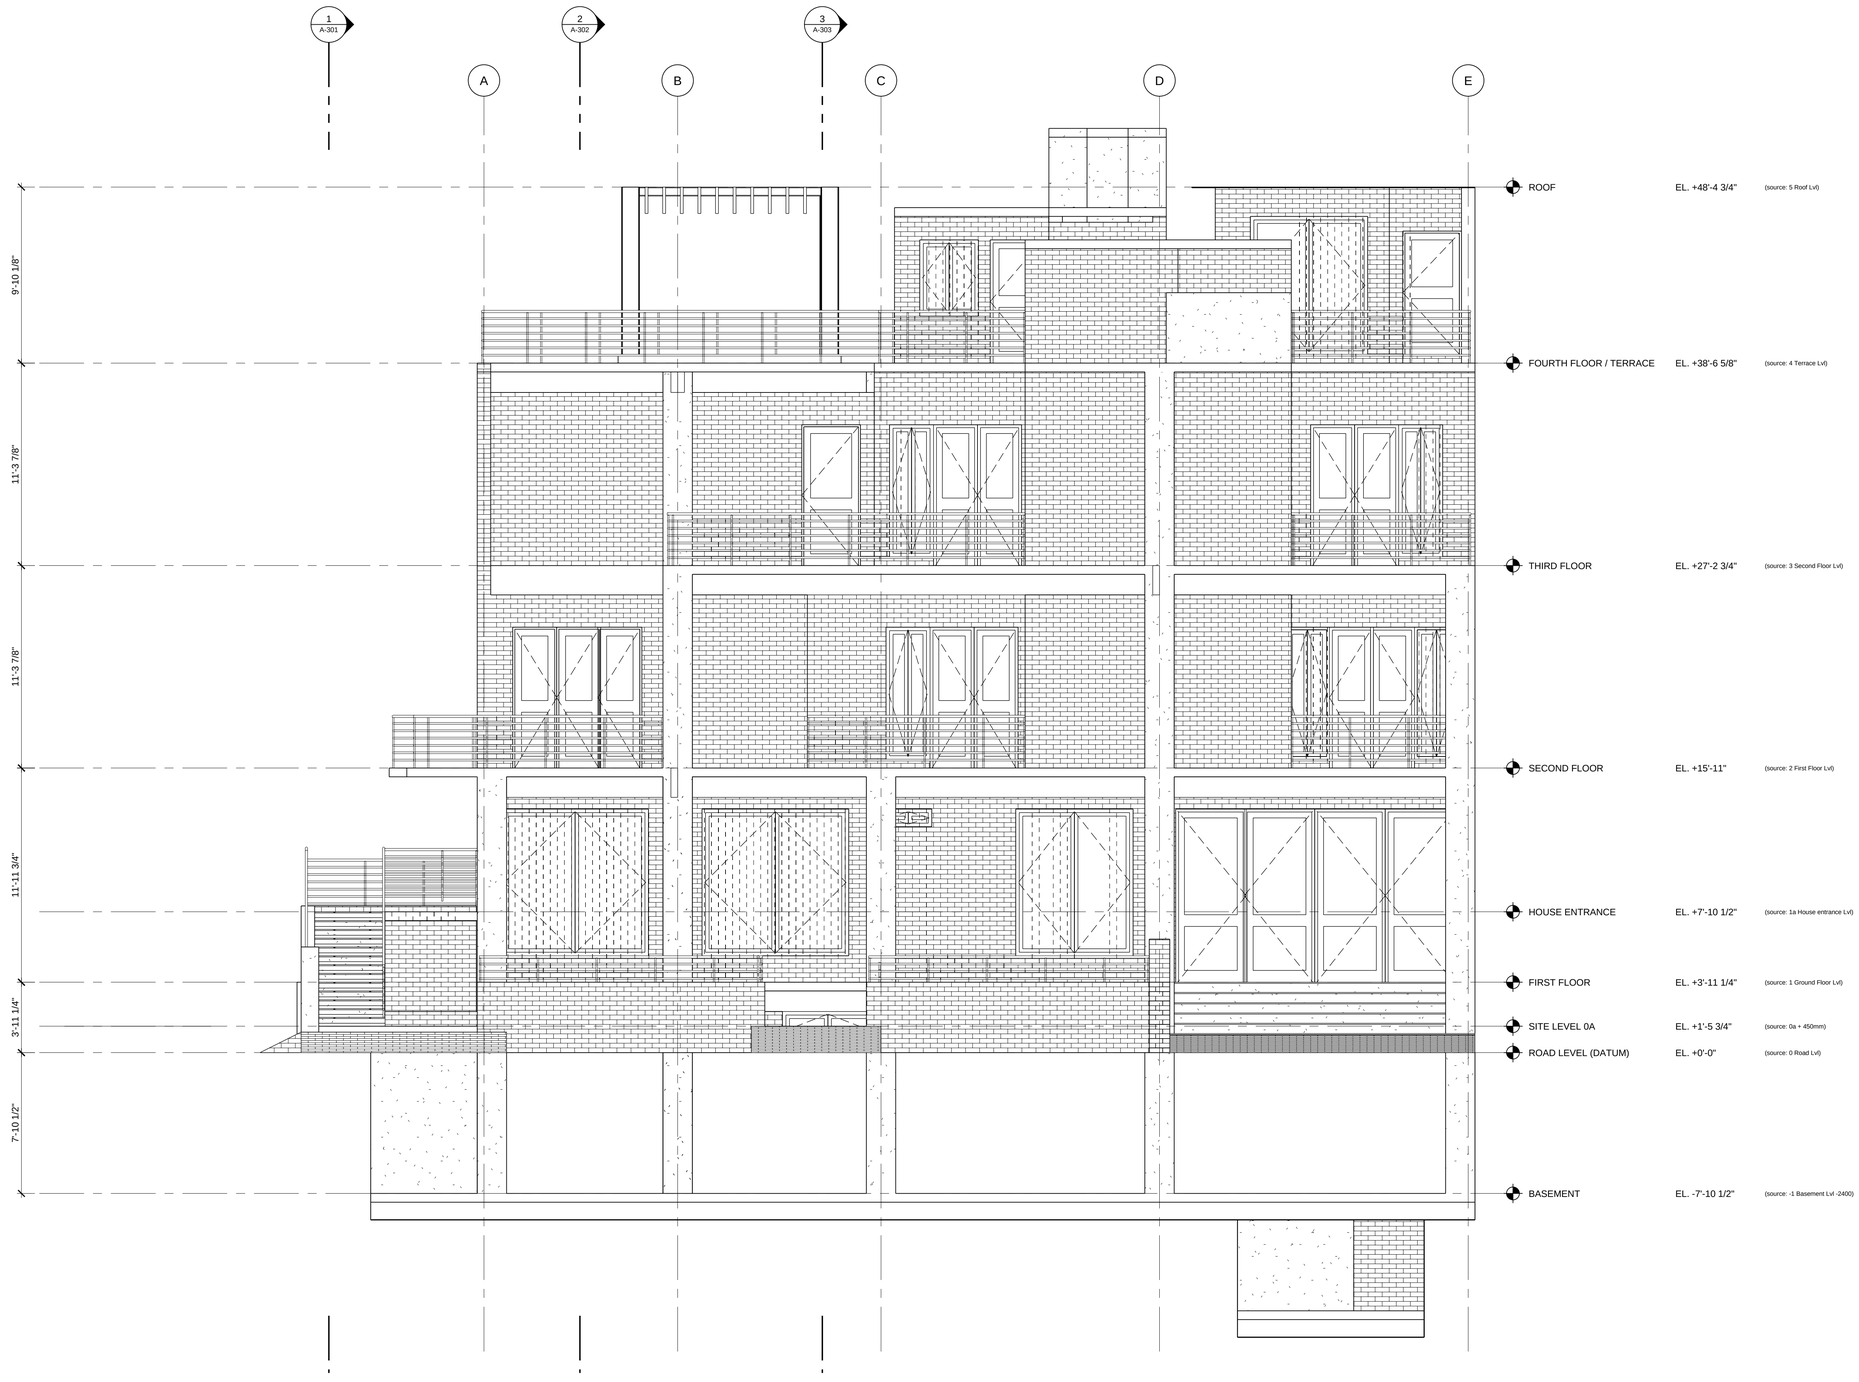

1
A-204

RIGHT ELEVATION

SCALE: 1/4" = 1'-0"

(source view name: Right)

0 4' 8' 16'

DESIGN AND DRAWINGS

Pritam Faldesai

PROJECT

RESIDENCE

LUCKNOW, INDIA

GENERAL NOTES

1. Dimensions and levels are in feet and inches. They were converted from the metric design model (1" = 25.4 mm) and rounded to the nearest 1/8".
2. Levels are measured from road level, EL. 0'-0".
3. Floors are named in US usage (the Indian ground floor is the first floor). The source level name is noted beside each title and level marker.
4. Grid dimensions are measured between grid lines; overall dimensions are measured out-to-out of the cut walls and columns shown.
5. Section markers are shown only for the three sections included in this set.

SHEET INDEX

A-100	BASEMENT PLAN
A-101	FIRST FLOOR PLAN
A-102	SECOND FLOOR PLAN
A-103	THIRD FLOOR PLAN
A-104	FOURTH FLOOR / TERRACE PLAN
A-105	ROOF PLAN
A-201	FRONT ELEVATION
A-202	LEFT ELEVATION
A-203	REAR ELEVATION
A-204	**RIGHT ELEVATION**
A-301	BUILDING SECTION 1
A-302	BUILDING SECTION 2
A-303	BUILDING SECTION 3

PORTFOLIO DRAWING SET, NOT FOR CONSTRUCTION

SHEET TITLE


RIGHT ELEVATION

SCALE

1/4" = 1'-0"

SHEET NUMBER

A-204

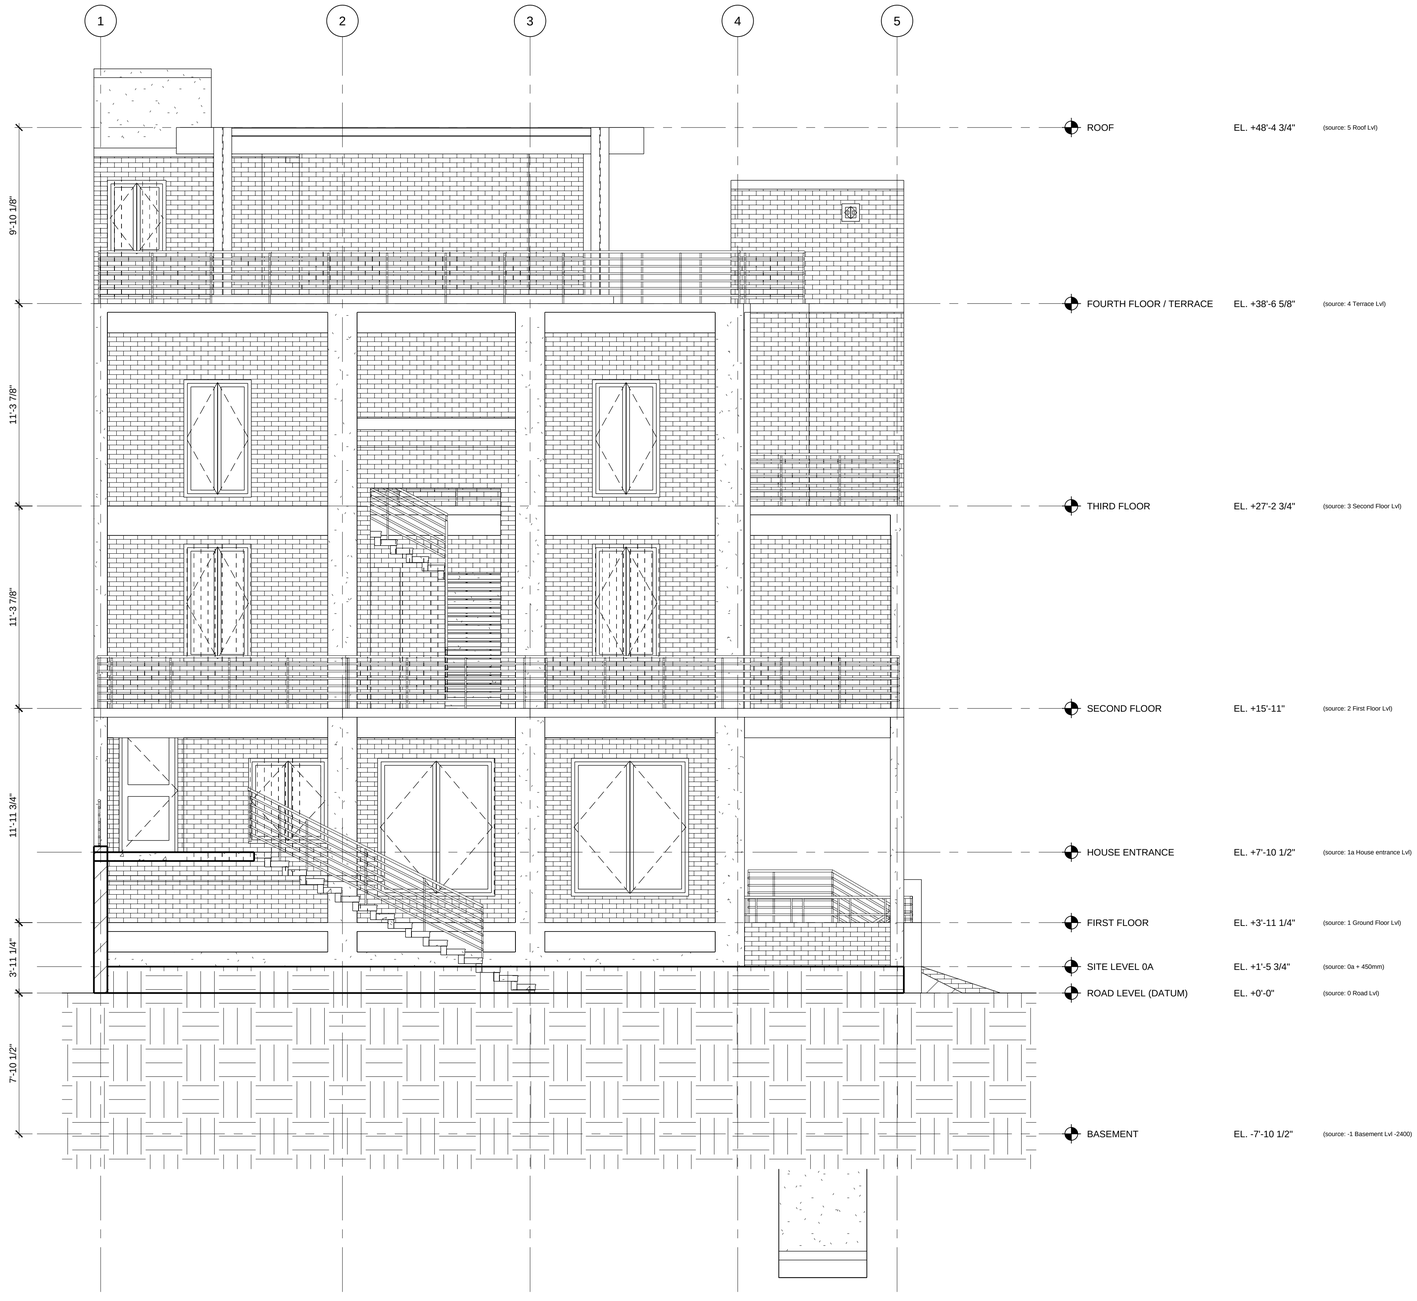

1
A-301

BUILDING SECTION 1

SCALE: 1/4" = 1'-0"

(source view name: Section 1)

0 4' 8' 16'

DESIGN AND DRAWINGS

Pritam Faldesai

PROJECT

RESIDENCE

LUCKNOW, INDIA

GENERAL NOTES

1. Dimensions and levels are in feet and inches. They were converted from the metric design model (1" = 25.4 mm) and rounded to the nearest 1/8".
2. Levels are measured from road level, EL. 0'-0".
3. Floors are named in US usage (the Indian ground floor is the first floor). The source level name is noted beside each title and level marker.
4. Grid dimensions are measured between grid lines; overall dimensions are measured out-to-out of the cut walls and columns shown.
5. Section markers are shown only for the three sections included in this set.

SHEET INDEX

A-100	BASEMENT PLAN
A-101	FIRST FLOOR PLAN
A-102	SECOND FLOOR PLAN
A-103	THIRD FLOOR PLAN
A-104	FOURTH FLOOR / TERRACE PLAN
A-105	ROOF PLAN
A-201	FRONT ELEVATION
A-202	LEFT ELEVATION
A-203	REAR ELEVATION
A-204	RIGHT ELEVATION
A-301	**BUILDING SECTION 1**
A-302	BUILDING SECTION 2
A-303	BUILDING SECTION 3

PORTFOLIO DRAWING SET, NOT FOR CONSTRUCTION

SHEET TITLE


BUILDING SECTION 1

SCALE

1/4" = 1'-0"

SHEET NUMBER

A-301

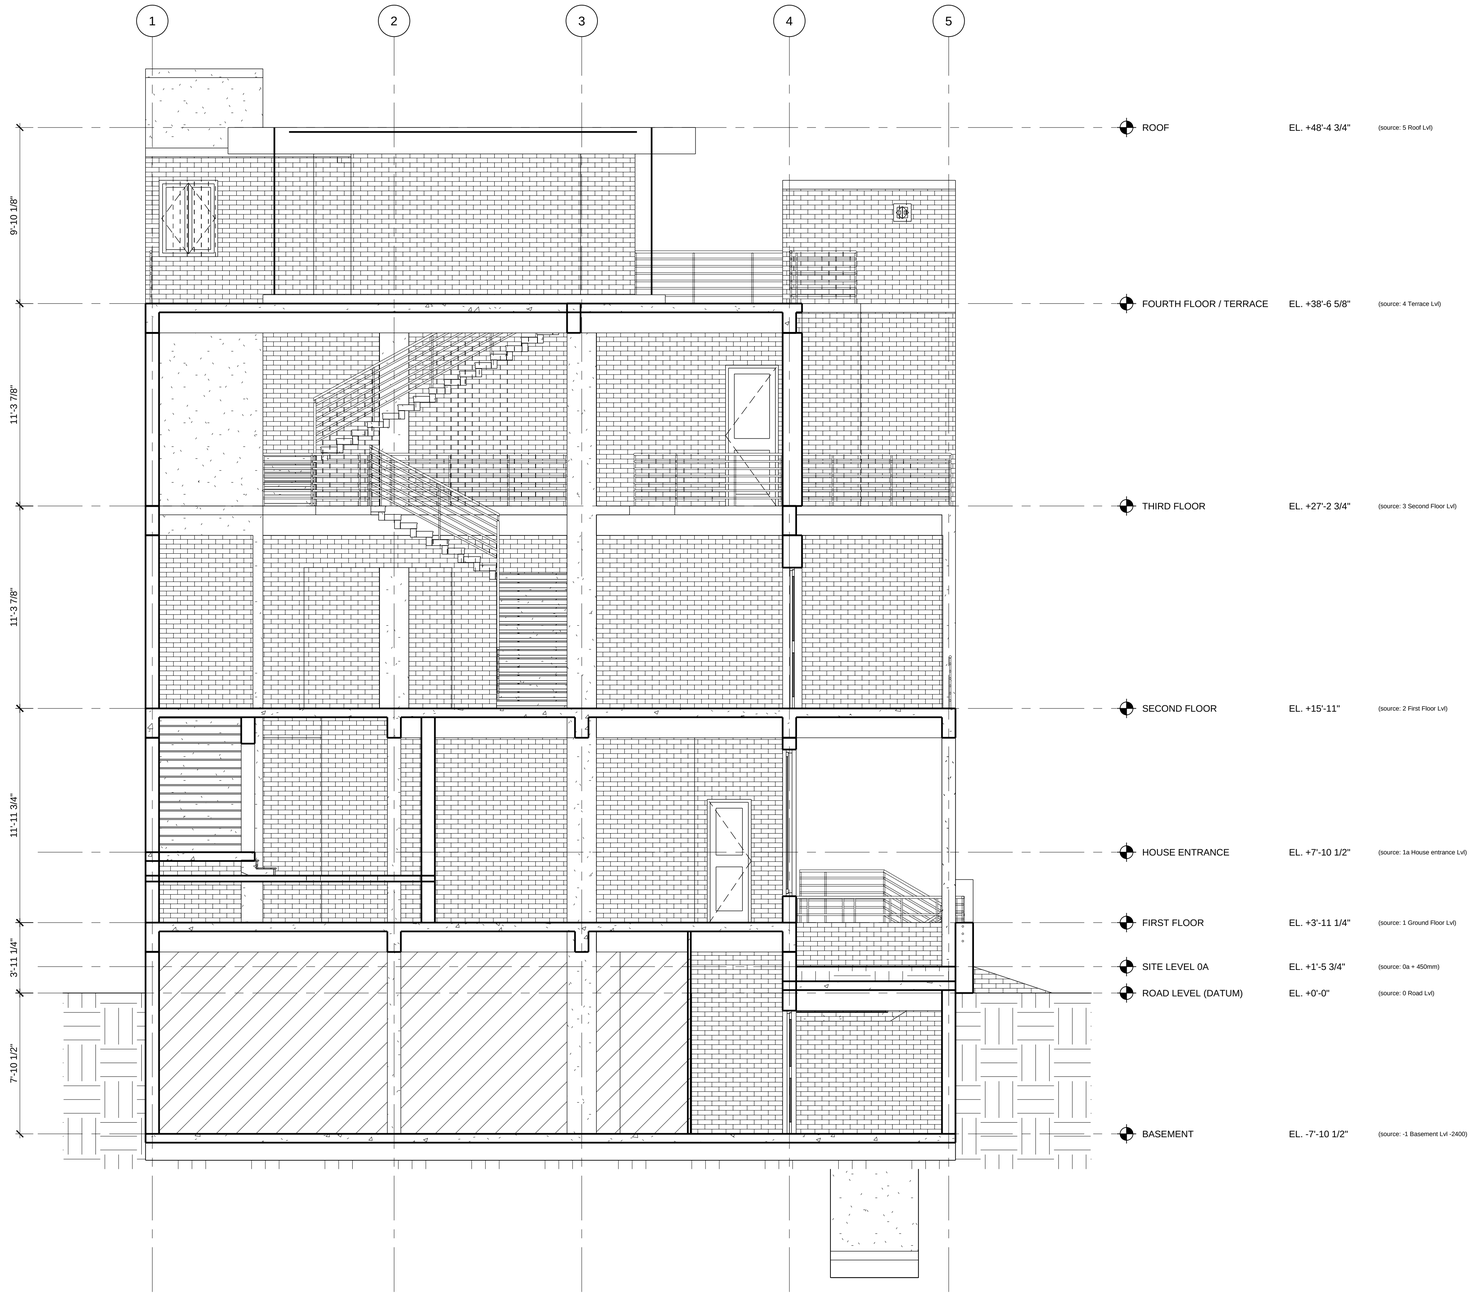

1
A-302

BUILDING SECTION 2

SCALE: 1/4" = 1'-0"

(source view name: Section 2)

0 4' 8' 16'

DESIGN AND DRAWINGS

Pritam Faldesai

PROJECT

RESIDENCE

LUCKNOW, INDIA

GENERAL NOTES

1. Dimensions and levels are in feet and inches. They were converted from the metric design model (1" = 25.4 mm) and rounded to the nearest 1/8".
2. Levels are measured from road level, EL. 0'-0".
3. Floors are named in US usage (the Indian ground floor is the first floor). The source level name is noted beside each title and level marker.
4. Grid dimensions are measured between grid lines; overall dimensions are measured out-to-out of the cut walls and columns shown.
5. Section markers are shown only for the three sections included in this set.

SHEET INDEX

A-100	BASEMENT PLAN
A-101	FIRST FLOOR PLAN
A-102	SECOND FLOOR PLAN
A-103	THIRD FLOOR PLAN
A-104	FOURTH FLOOR / TERRACE PLAN
A-105	ROOF PLAN
A-201	FRONT ELEVATION
A-202	LEFT ELEVATION
A-203	REAR ELEVATION
A-204	RIGHT ELEVATION
A-301	BUILDING SECTION 1
A-302	**BUILDING SECTION 2**
A-303	BUILDING SECTION 3

PORTFOLIO DRAWING SET, NOT FOR CONSTRUCTION

SHEET TITLE


BUILDING SECTION 2

SCALE

1/4" = 1'-0"

SHEET NUMBER

A-302

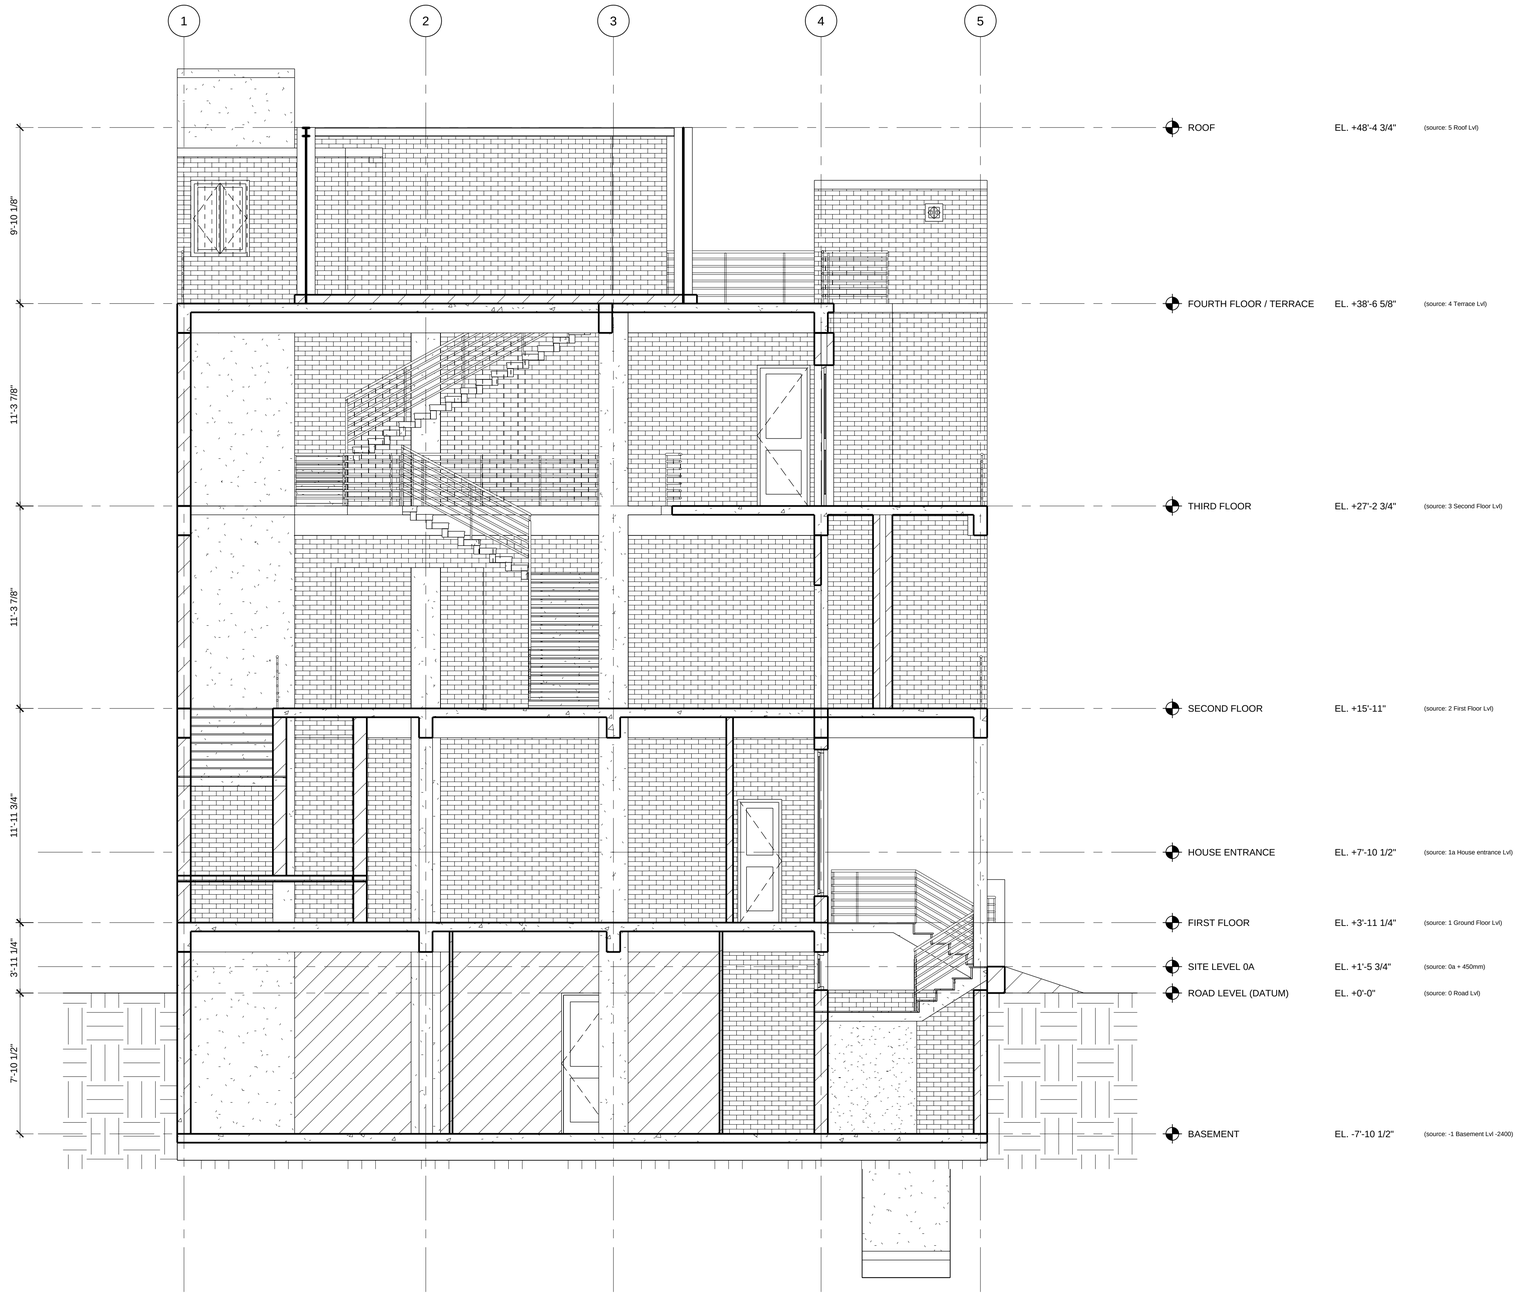

1
A-303

BUILDING SECTION 3

SCALE: 1/4" = 1'-0"

(source view name: Section 3)

0 4' 8' 16'

DESIGN AND DRAWINGS

Pritam Faldesai

PROJECT

RESIDENCE

LUCKNOW, INDIA

GENERAL NOTES

1. Dimensions and levels are in feet and inches. They were converted from the metric design model (1" = 25.4 mm) and rounded to the nearest 1/8".
2. Levels are measured from road level, EL. 0'-0".
3. Floors are named in US usage (the Indian ground floor is the first floor). The source level name is noted beside each title and level marker.
4. Grid dimensions are measured between grid lines; overall dimensions are measured out-to-out of the cut walls and columns shown.
5. Section markers are shown only for the three sections included in this set.

SHEET INDEX

A-100	BASEMENT PLAN
A-101	FIRST FLOOR PLAN
A-102	SECOND FLOOR PLAN
A-103	THIRD FLOOR PLAN
A-104	FOURTH FLOOR / TERRACE PLAN
A-105	ROOF PLAN
A-201	FRONT ELEVATION
A-202	LEFT ELEVATION
A-203	REAR ELEVATION
A-204	RIGHT ELEVATION
A-301	BUILDING SECTION 1
A-302	BUILDING SECTION 2
A-303	**BUILDING SECTION 3**

PORTFOLIO DRAWING SET, NOT FOR CONSTRUCTION

SHEET TITLE

BUILDING SECTION 3

SCALE

1/4" = 1'-0"

SHEET NUMBER

A-303

SHEET 13 OF 13